

Date: Thursday, 3/9/2006 8:28:23 AM
 User: Linda Lacelle

Process Sheet

Customer	: CU-DAR001 Dart Helicopters Services	Drawing Name	: LARGE SEAL STRIP
Job Number	: 26168		
Estimate Number	: 12196		
P.O. Number	: N/A	Part Number	: D34683
This Issue	: 3/9/2006 S.O. No. : N/A	Drawing Number	: D3463 REV A
Prsht Rev.	: NC	Project Number	: N/A
First Issue	: N/A Type : SMALL /MED FAB	Drawing Revision	: A
Previous Run	: N/A	Material	: N/A
Written By	: <u>SEE COMMENT BELOW</u>	Due Date	: 3/30/2006 Qty: 1 Um: Each
Checked & Approved By	: <u>SEE ABOVE USER @ DAR</u>		
Comment	: Est Rev: A New Issue 06-02-06 JLM		

Additional Product

Job Number:



Seq. #:	Machine Or Operation:	Description :
---------	-----------------------	---------------

1.0	MSIL60S125	high temp. silicone sheet .125
-----	------------	--------------------------------



Comment: Qty.: 0.4387 sf(s)/Unit Total: 0.4387 sf(s)
 Material .125" Thick High Temp Silicone sheet
 (M-SIL60S.125)
 Batch: 7100105

0603-29 ①

2.0	SMALL FAB 1	SMALL & MEDIUM FAB RESOURCE 1
-----	-------------	-------------------------------



Comment: SMALL & MEDIUM FAB RESOURCE 1

1-Fabricate as per Dwg D3468 Using Dt 8853A Template

0603-29 ①

3.0	QC5	INSPECT WORK TO CURRENT STEP
-----	-----	------------------------------



Comment: INSPECT WORK TO CURRENT STEP

SB 06/03/2006

4.0	PACKAGING 1	PACKAGING RESOURCE #1
-----	-------------	-----------------------



Comment: PACKAGING RESOURCE #1
 Identify and Stock
 Location: _____

0603-29 ①

5.0	DC	DOCUMENT CONTROL
-----	----	------------------



Comment: DOCUMENT CONTROL
 Inspection Level 21

06/03/30 ①

Job Completion



0603-29

W/O:		WORK ORDER CHANGES					
DATE	STEP	PROCEDURE CHANGE	By	Date	Qty	Approval Chief Eng / Prod Mgr	Approval QC Inspector


Part No: _____ PAR #: _____ Fault Category: _____ NCR: Yes No DQA: PA Date: 8/10/30
 QA: N/C Closed: _____ Date: _____

NCR:		WORK ORDER NON-CONFORMANCE (NCR)						
DATE	STEP	Description of NC Section A	Corrective Action Section B			Verification Section C	Approval Chief Eng	Approval QC Inspector
			Initial Chief Eng	Action Description Chief Eng	Sign & Date			


NOTE: Date & initial all entries

PRELIMINARY ISSUE

DESIGN <i>[Signature]</i>	DRAWN BY <i>[Signature]</i>	DART AEROSPACE LTD HAWKESBURY, ONTARIO, CANADA	
CHECKED	APPROVED	DRAWING NO. D3468	REV. A SHEET 1 OF 2
DATE 05.12.08		TITLE SEALS	SCALE 1:2
A	05.12.08	NEW ISSUE	

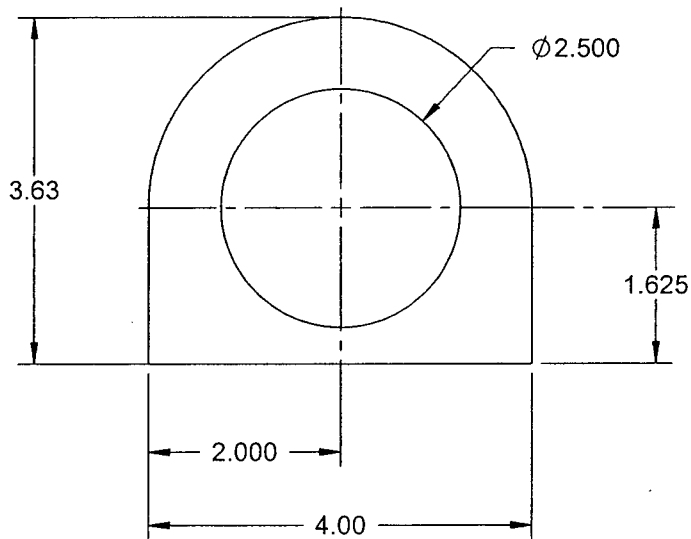

D3468-1 SEAL


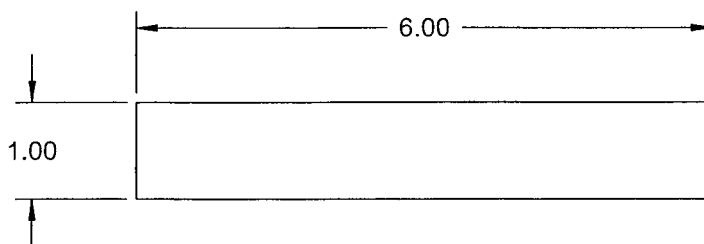



D3468-5 SEAL STRIP

NOTES:

- 1) MATERIAL: RED (OR GRAY) 60 DUROMETER HI-TEMPERATURE SILICONE SHEET, 0.125 THICK (REF. DART SPEC. M-SIL60-S.125)
- 2) TOLERANCES ARE PER DART QSI 018 UNLESS OTHERWISE NOTED
- 3) ALL DIMENSIONS ARE IN INCHES
- 4) BREAK ALL SHARP EDGES 0.005 TO 0.010

PRELIMINARY ISSUE

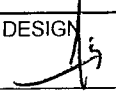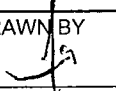DESIGN 	DRAWN BY 	DART AEROSPACE LTD HAWKESBURY, ONTARIO, CANADA	
CHECKED	APPROVED	DRAWING NO. D3468	REV. A SHEET 2 OF 2
DATE 05.12.08		TITLE SEALS	SCALE 1:2

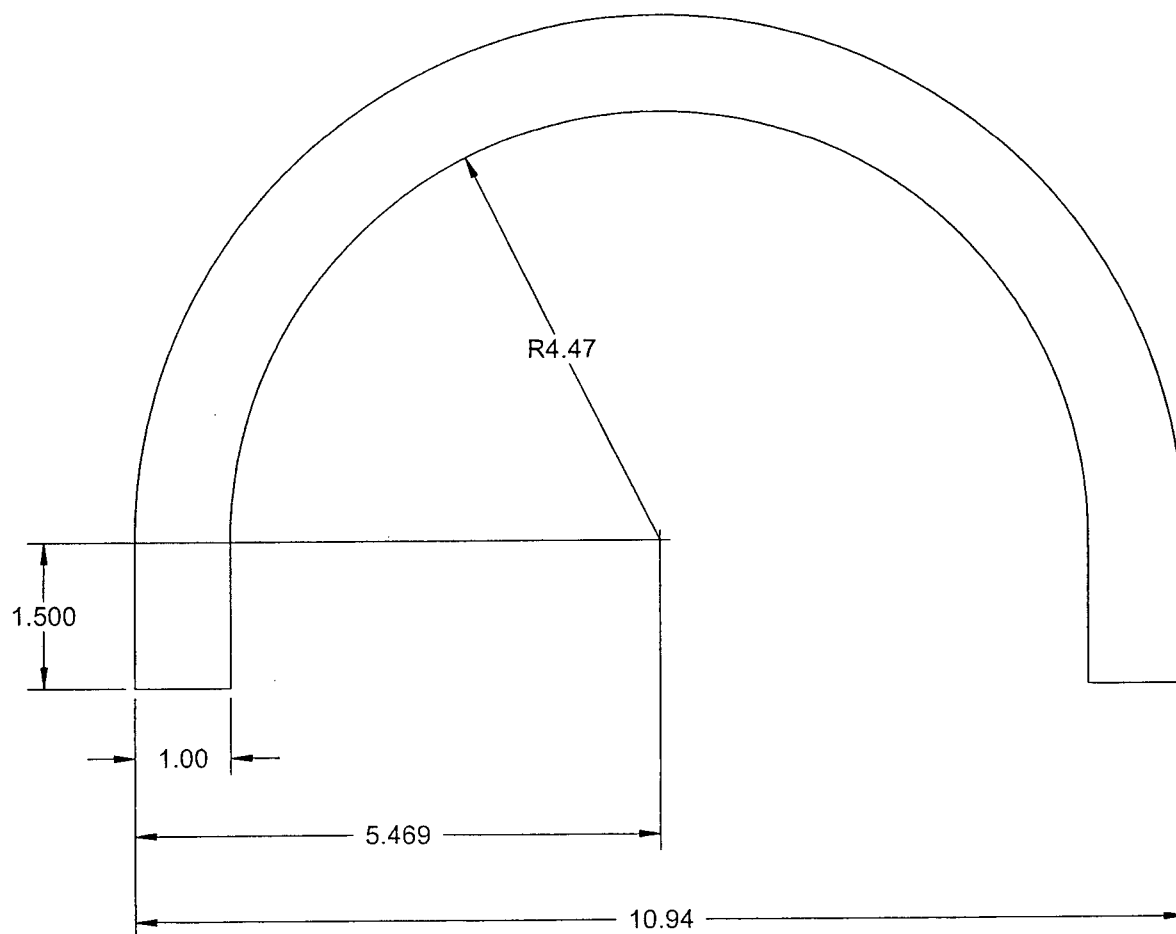

D3468-3 LARGE SEAL STRIP

NOTES:

- 1) MATERIAL: RED (OR GRAY) 60 DUROMETER HI-TEMPERATURE SILICONE SHEET, 0.125 THICK (REF. DART SPEC. M-SIL60-S.125)
- 2) TOLERANCES ARE PER DART QSI 018 UNLESS OTHERWISE NOTED
- 3) ALL DIMENSIONS ARE IN INCHES
- 4) BREAK ALL SHARP EDGES 0.005 TO 0.010